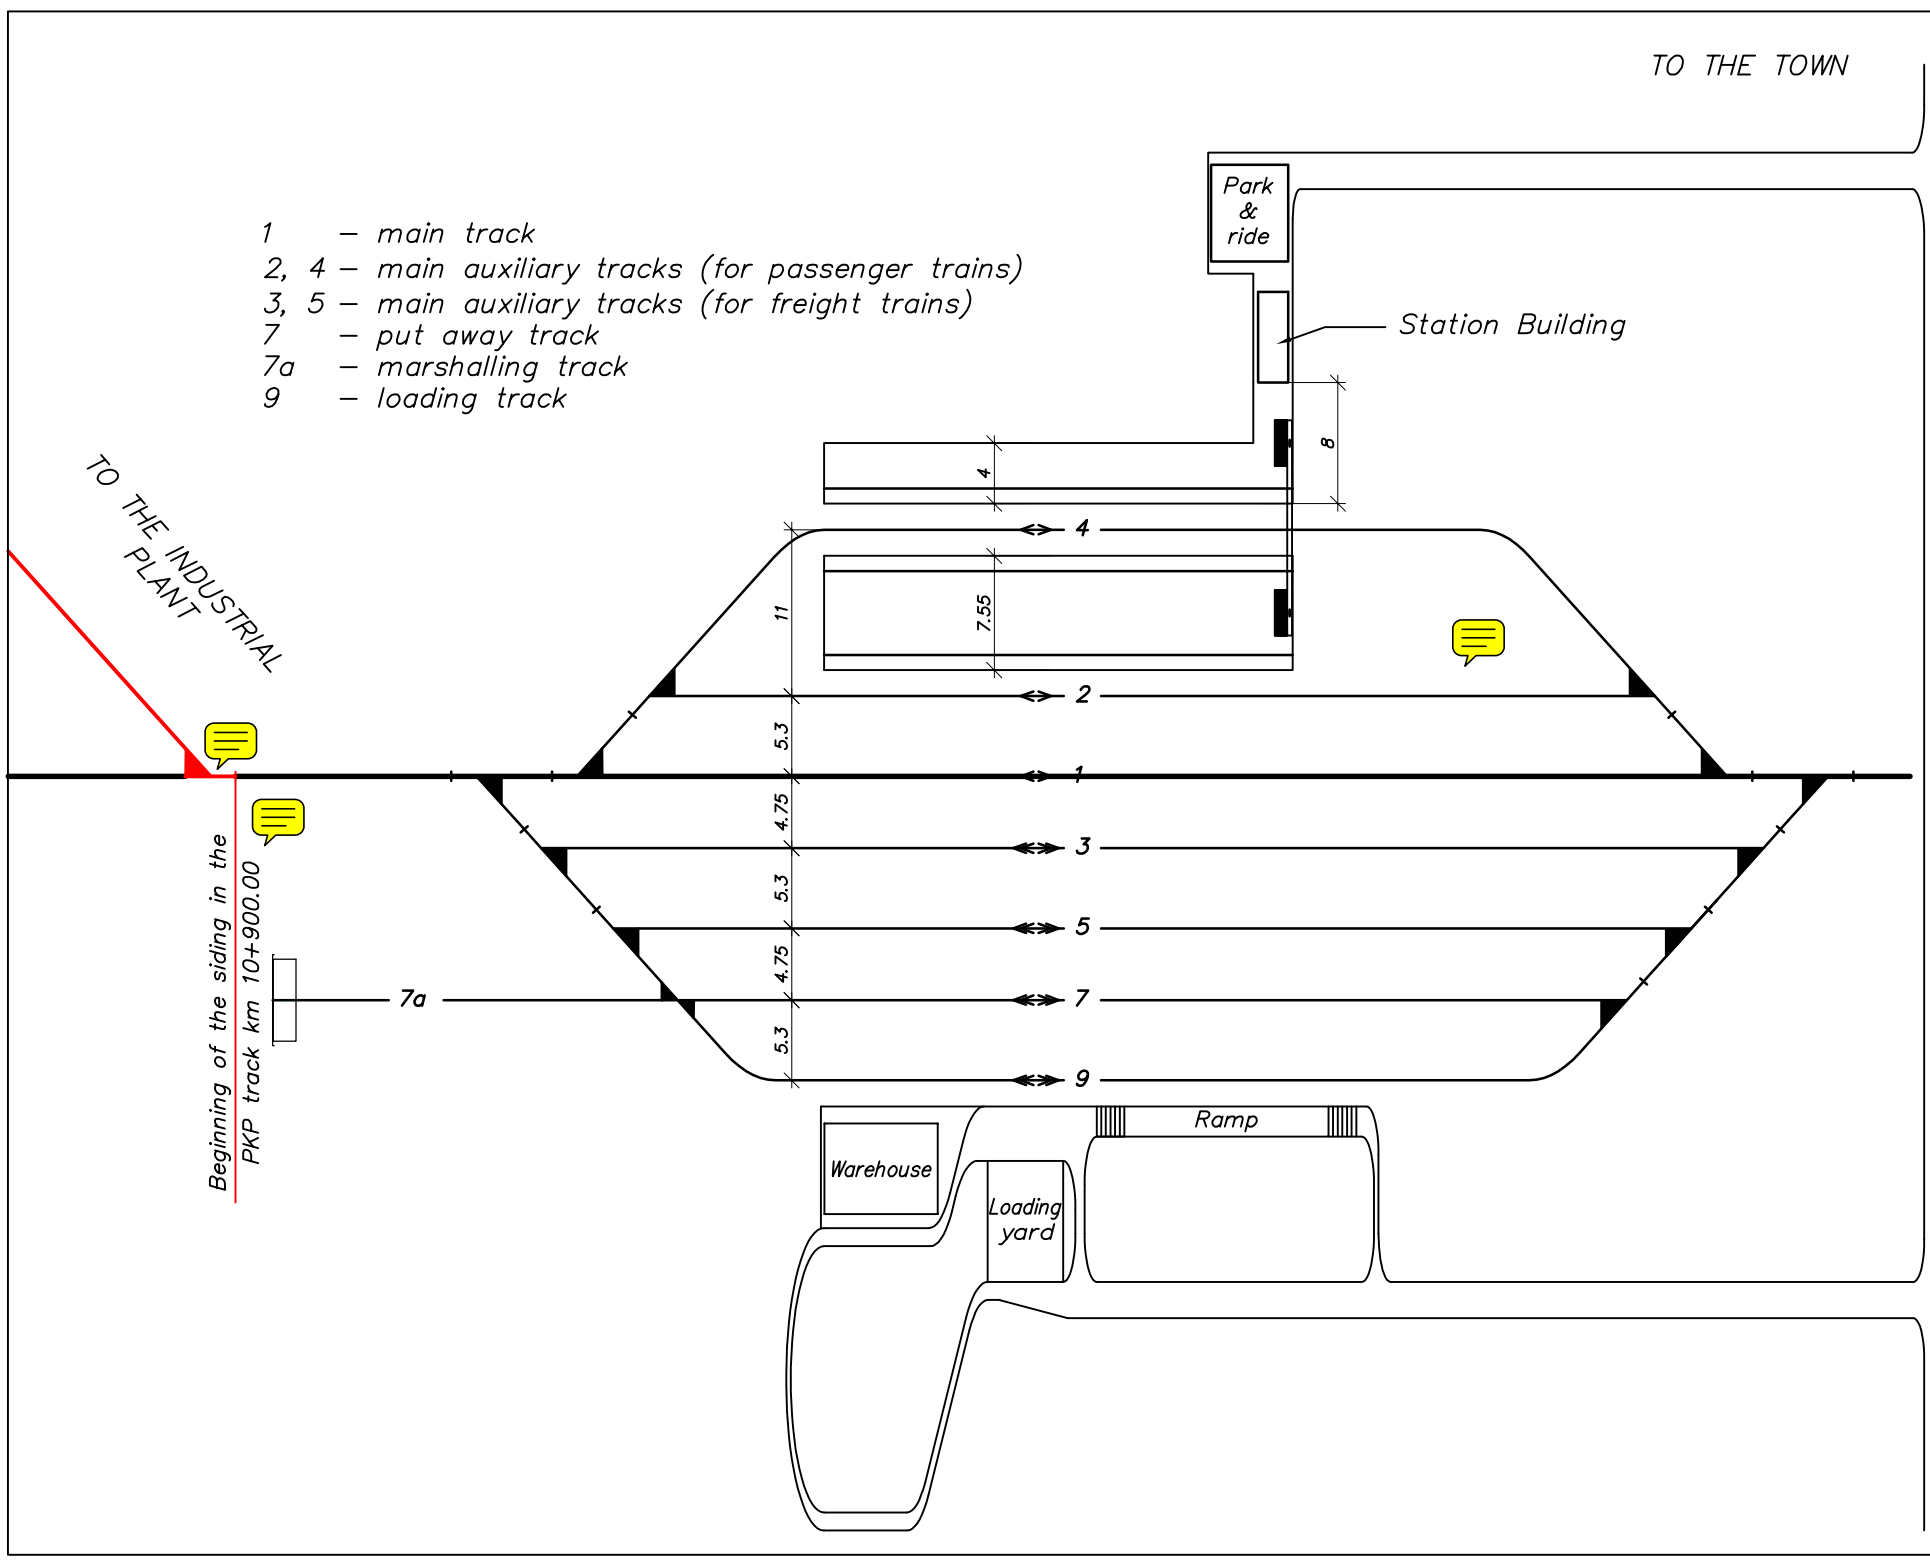


Wroclaw University of Technology, Civil Engineering Institute
Rail Infrastructure Group

Scheme of station with the diverging siding line

Author: Ivo Smolis

Supervisor CE PhD Igor Gisterek

Date: May 2011

Scale: 1:5000/500

No 1